MOUNTAIN VIEW CEMETERY IRRIGATION SYSTEM - PHASE II - FY 2013

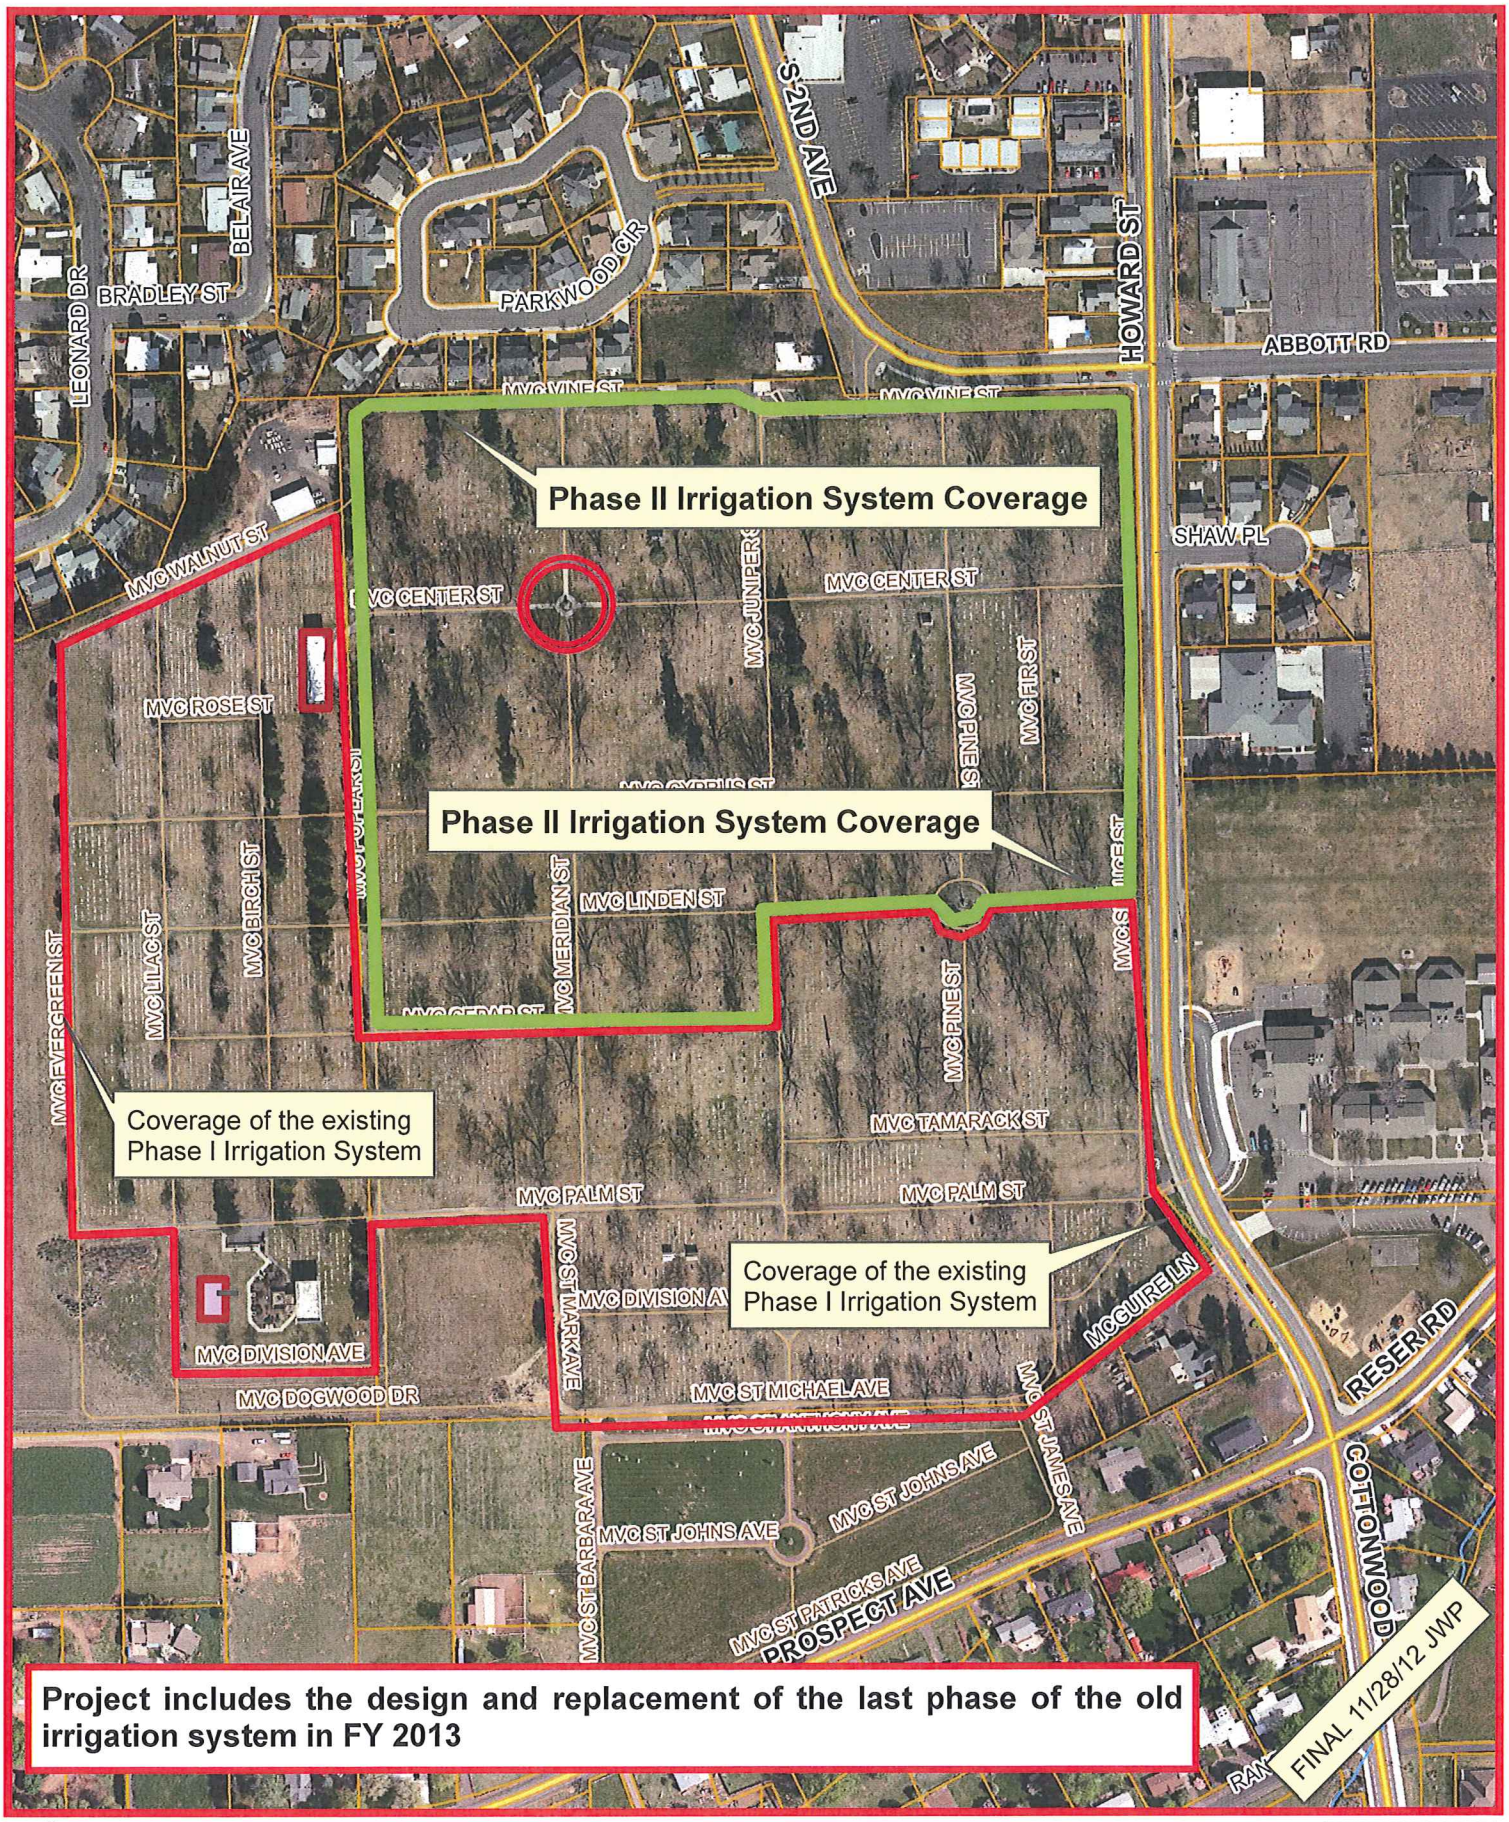

Project includes the design and replacement of the last phase of the old irrigation system in FY 2013

N W E S

Print Date: **NOVEMBER 28, 2012**

0 135 270 540 Feet

The City of Walla Walla does not warrant, guarantee or accept any liability for the accuracy, precision or completeness of any information shown or described hereon or for any inferences made therefrom. Any use made of this information is solely at the risk of the user.

CITY OF WALLA WALLA
Geographic Information Systems